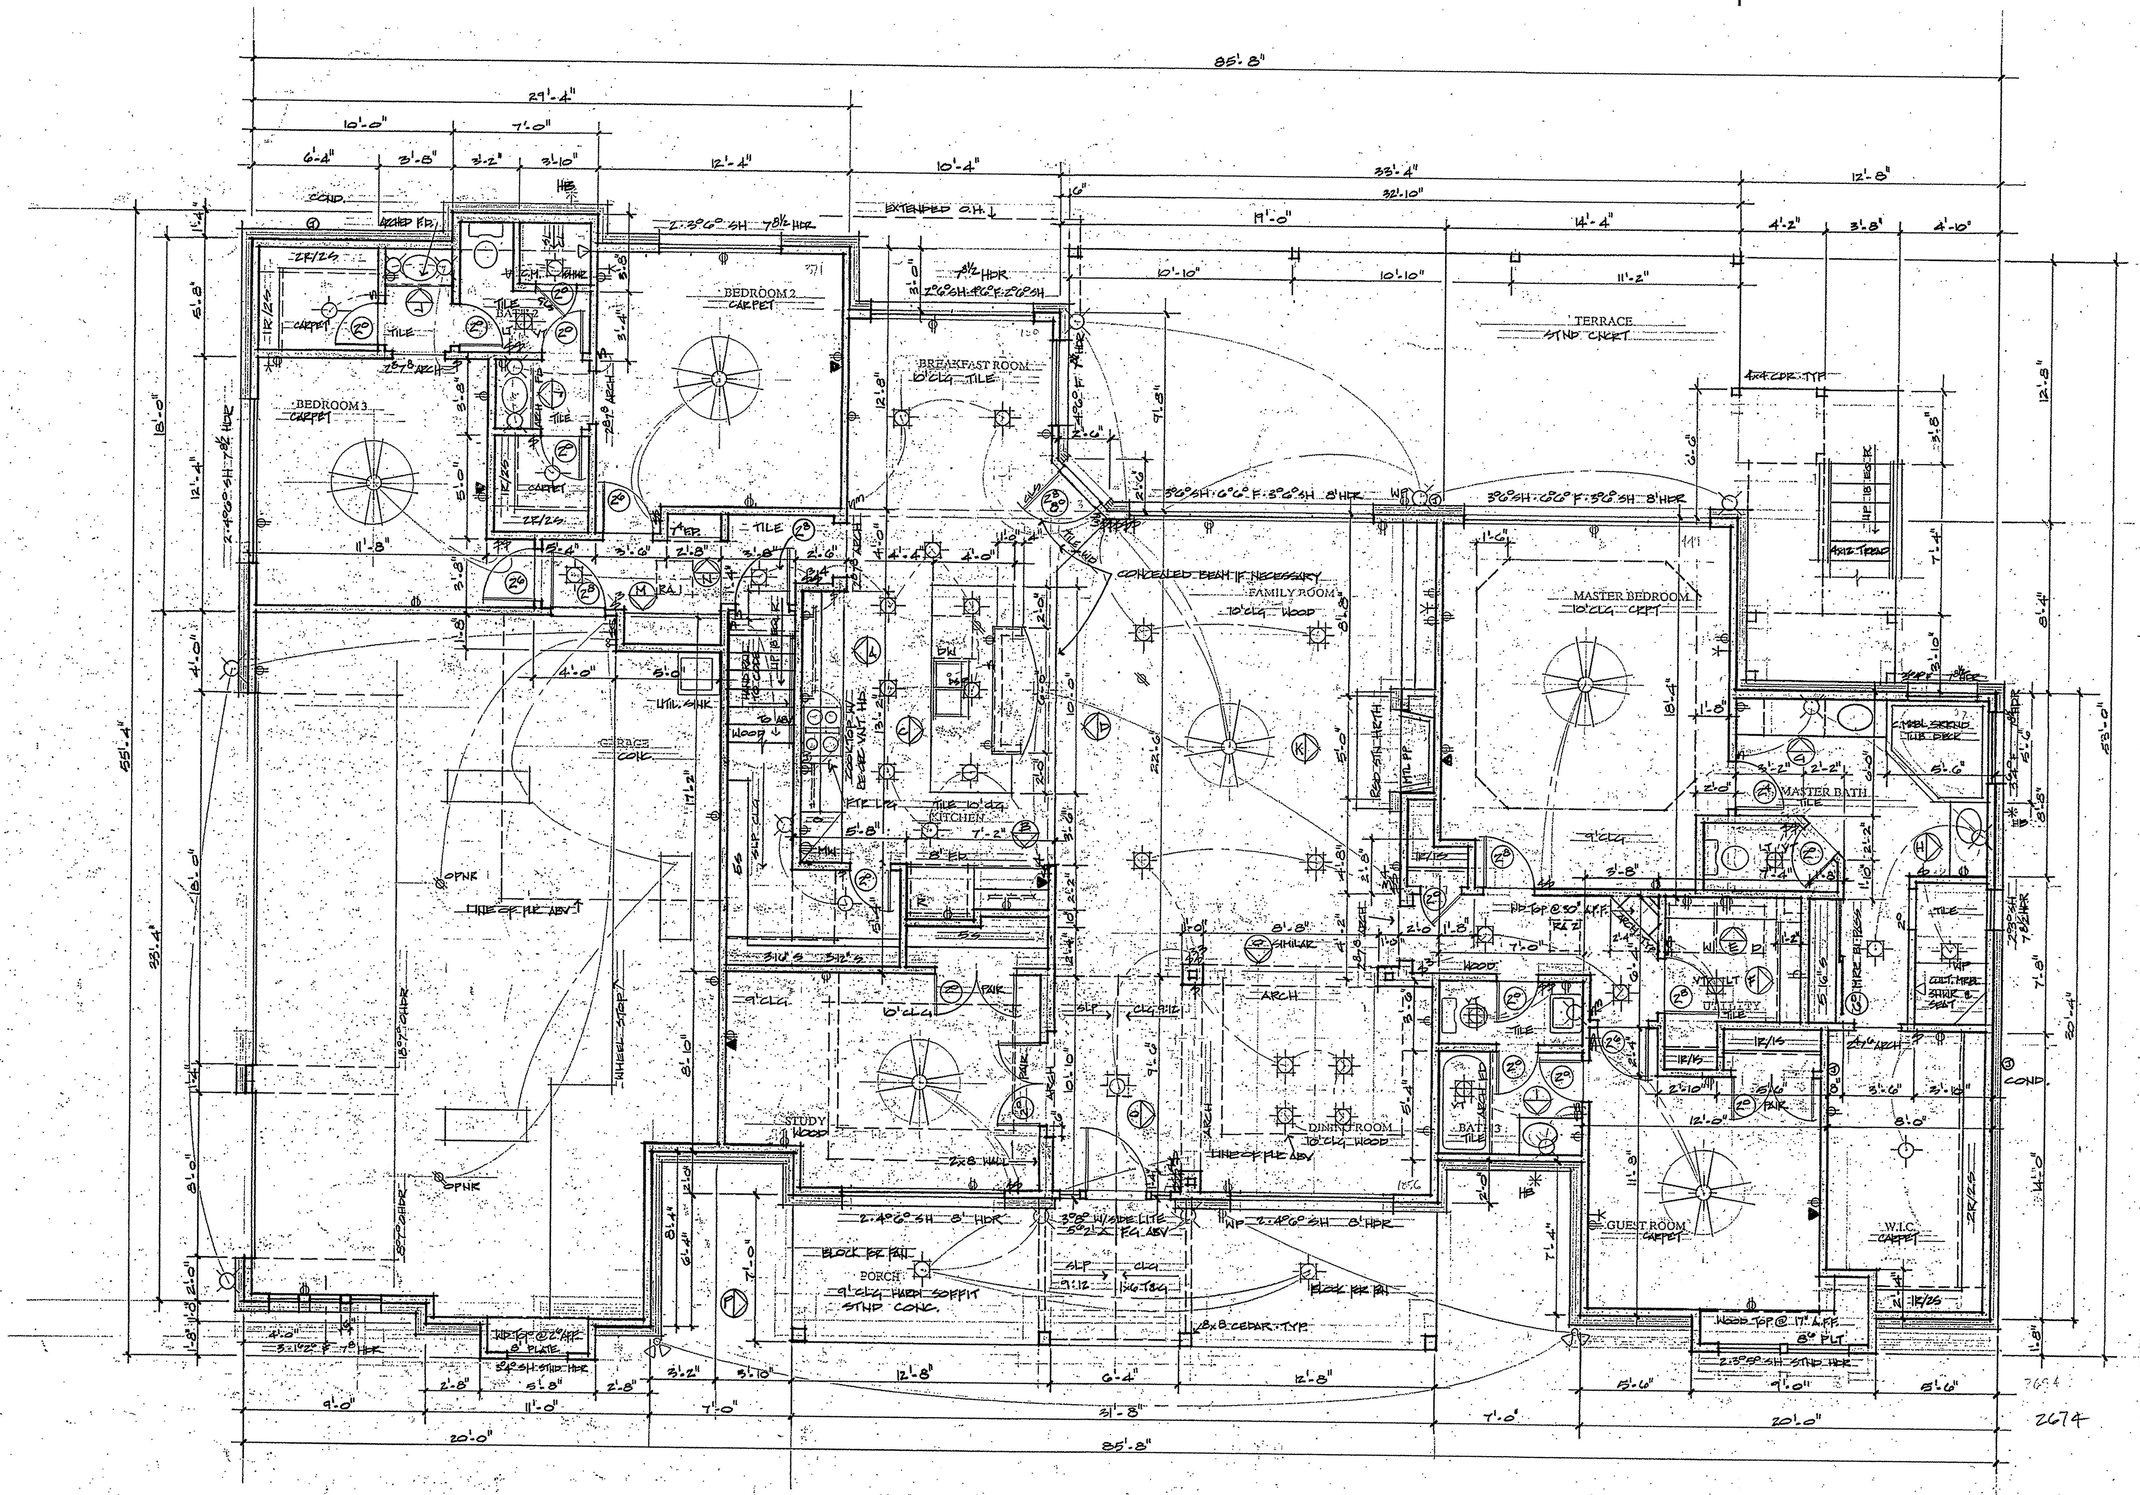

LOWER LEVEL FLOOR PLAN SCALE 1/4"

9' CEILING U.N.O.
HEADERS TO PLAN
VENTS TO REAR
SMOKE DETECTORS TO CODE
FIREBLOCKING TO CODE
SAFETY GLASS TO CODE

2674 SQ. FT. HVAC

AC 1: FRM, DE, STUDY, KITCHEN, BKFST, BR 2, BR 3: IN ATTIC ABV BR 2
AC 2: MSTR SUITE, GUEST RM; IN ATTIC ABV GR
WH 1: 40 GAL ELECTRIC; IN FRAMED PAN IN ATTIC ABV GST. RM FOR HEG, UT., 53214
WH 2: 40 GAL ELEC FAN IN ATTIC ABV BR 2 FOR BR 2, KITCHEN

JEFFREY L. BARGER 323-0331

TOUBA RESIDENCE