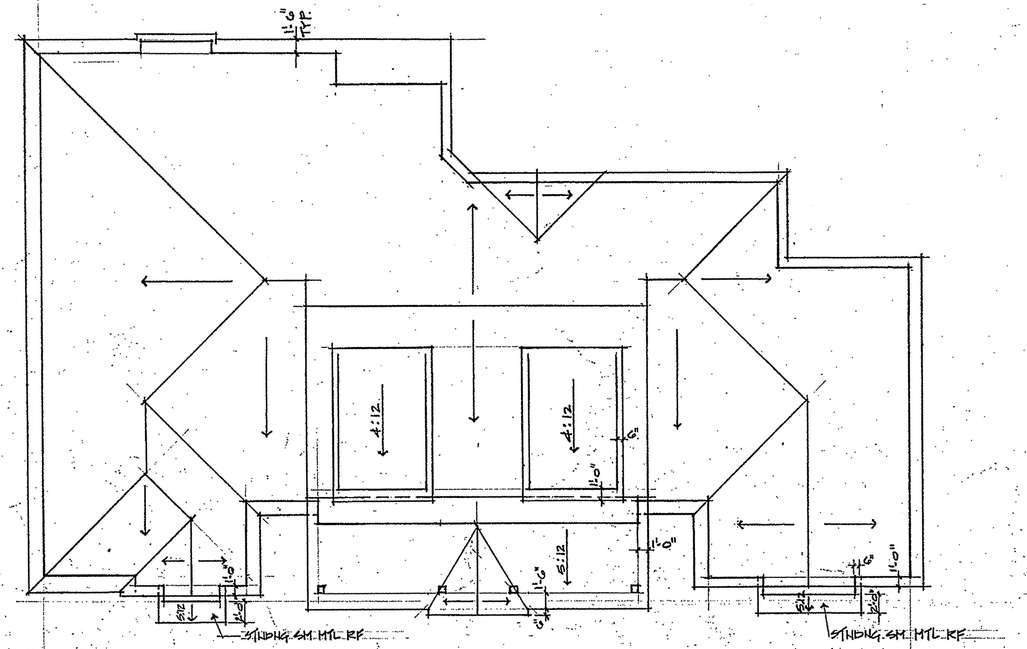

ROOF PLAN 1/8" = 1'-0"

SLOPE 9:12 U.N.O.

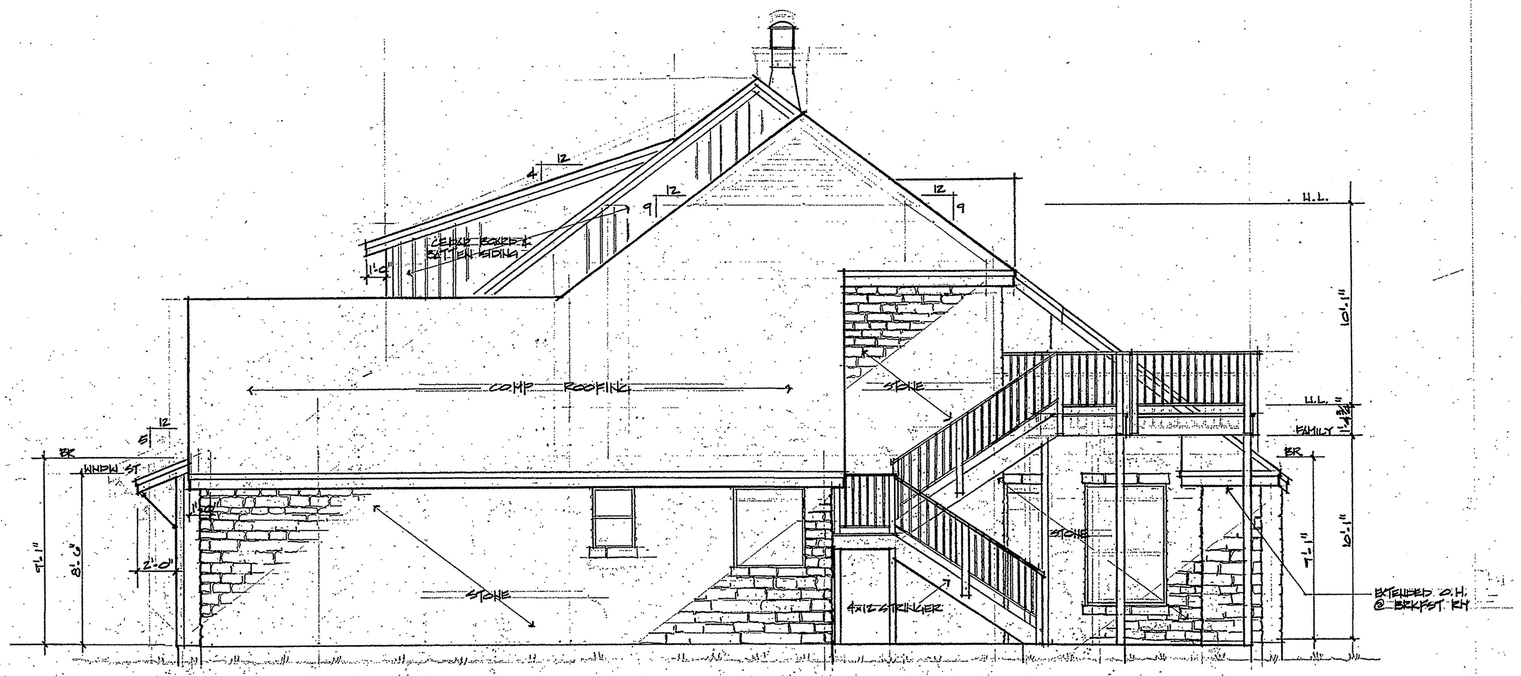

RIGHT ELEVATION SCALE 1/4"

FRONT ELEVATION SCALE 1/4"