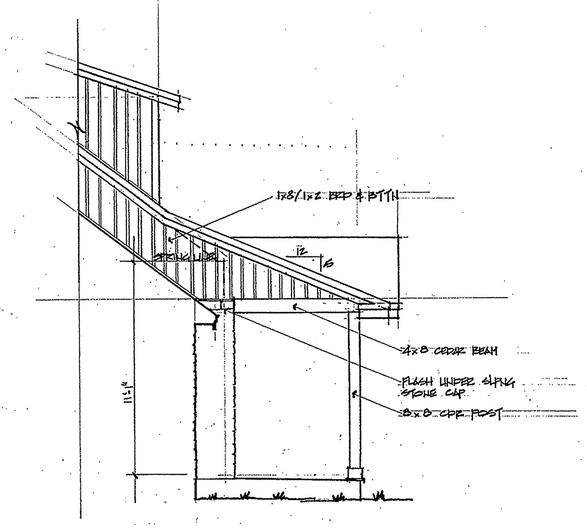

P 1/4" = 1'-0"

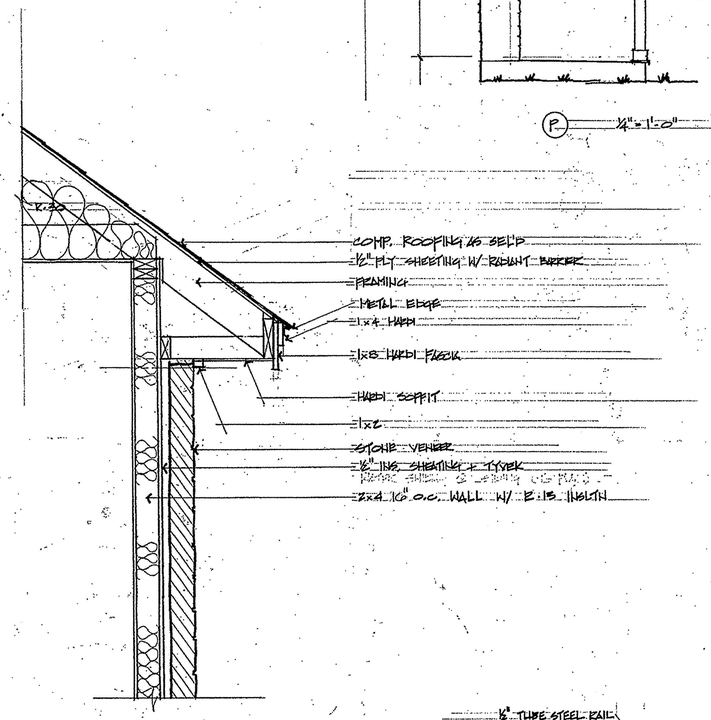

WALL SECTION 1" = 1'-0"

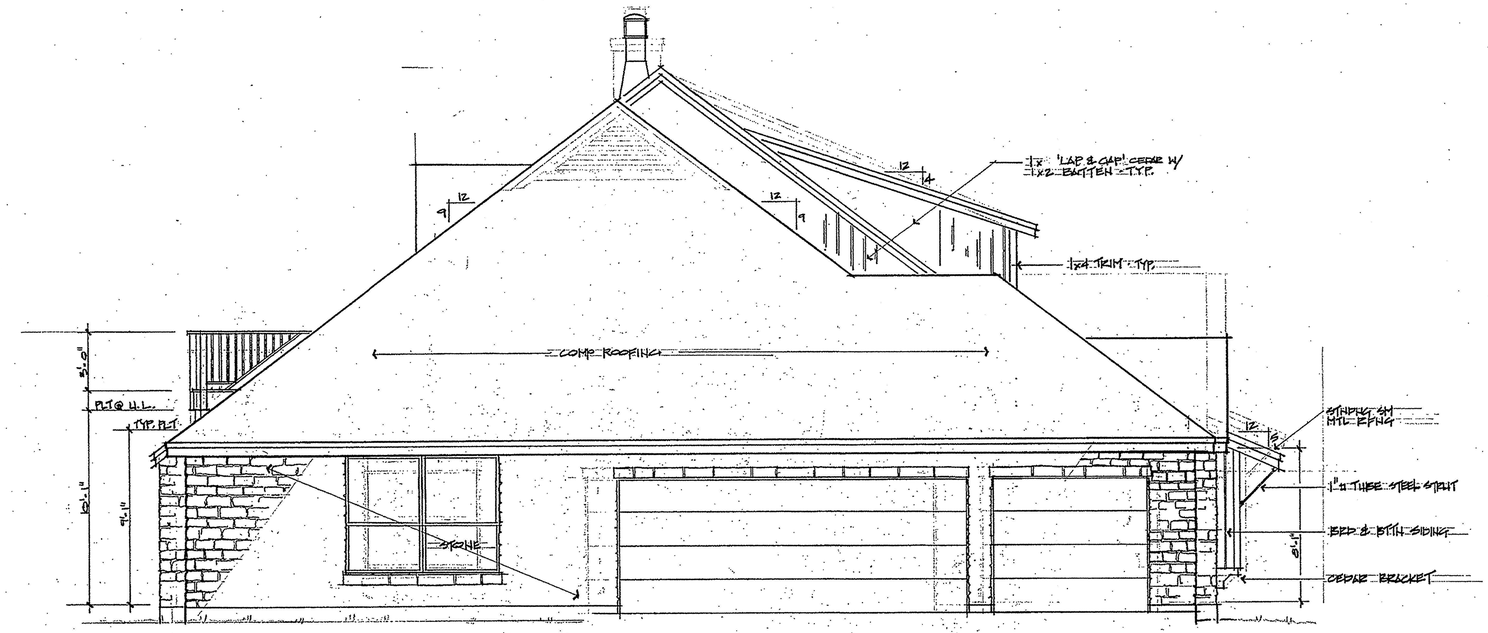

LEFT ELEVATION SCALE 1/4"

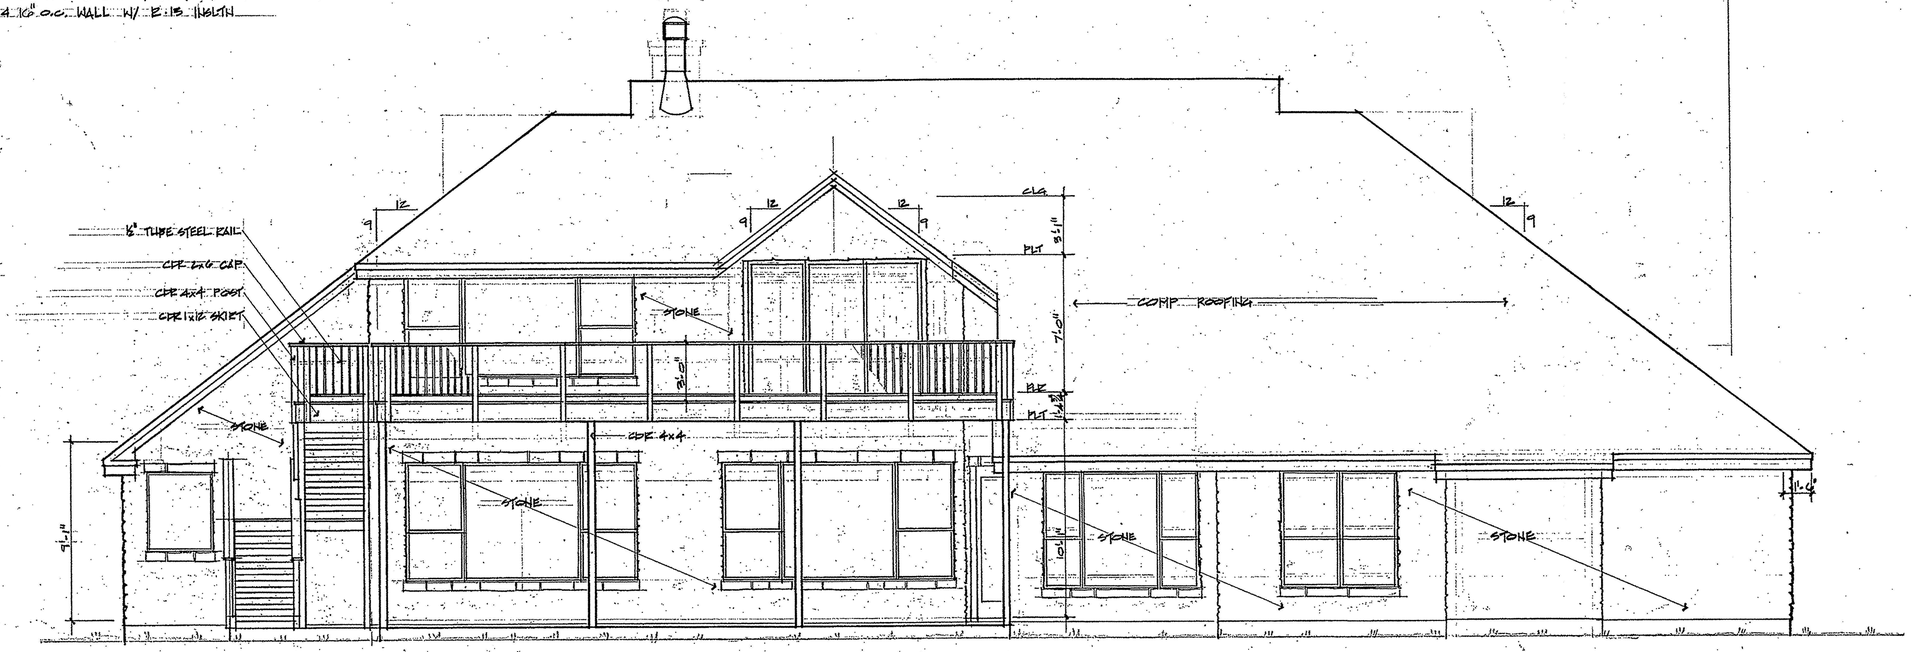

REAR ELEVATION SCALE 1/4"