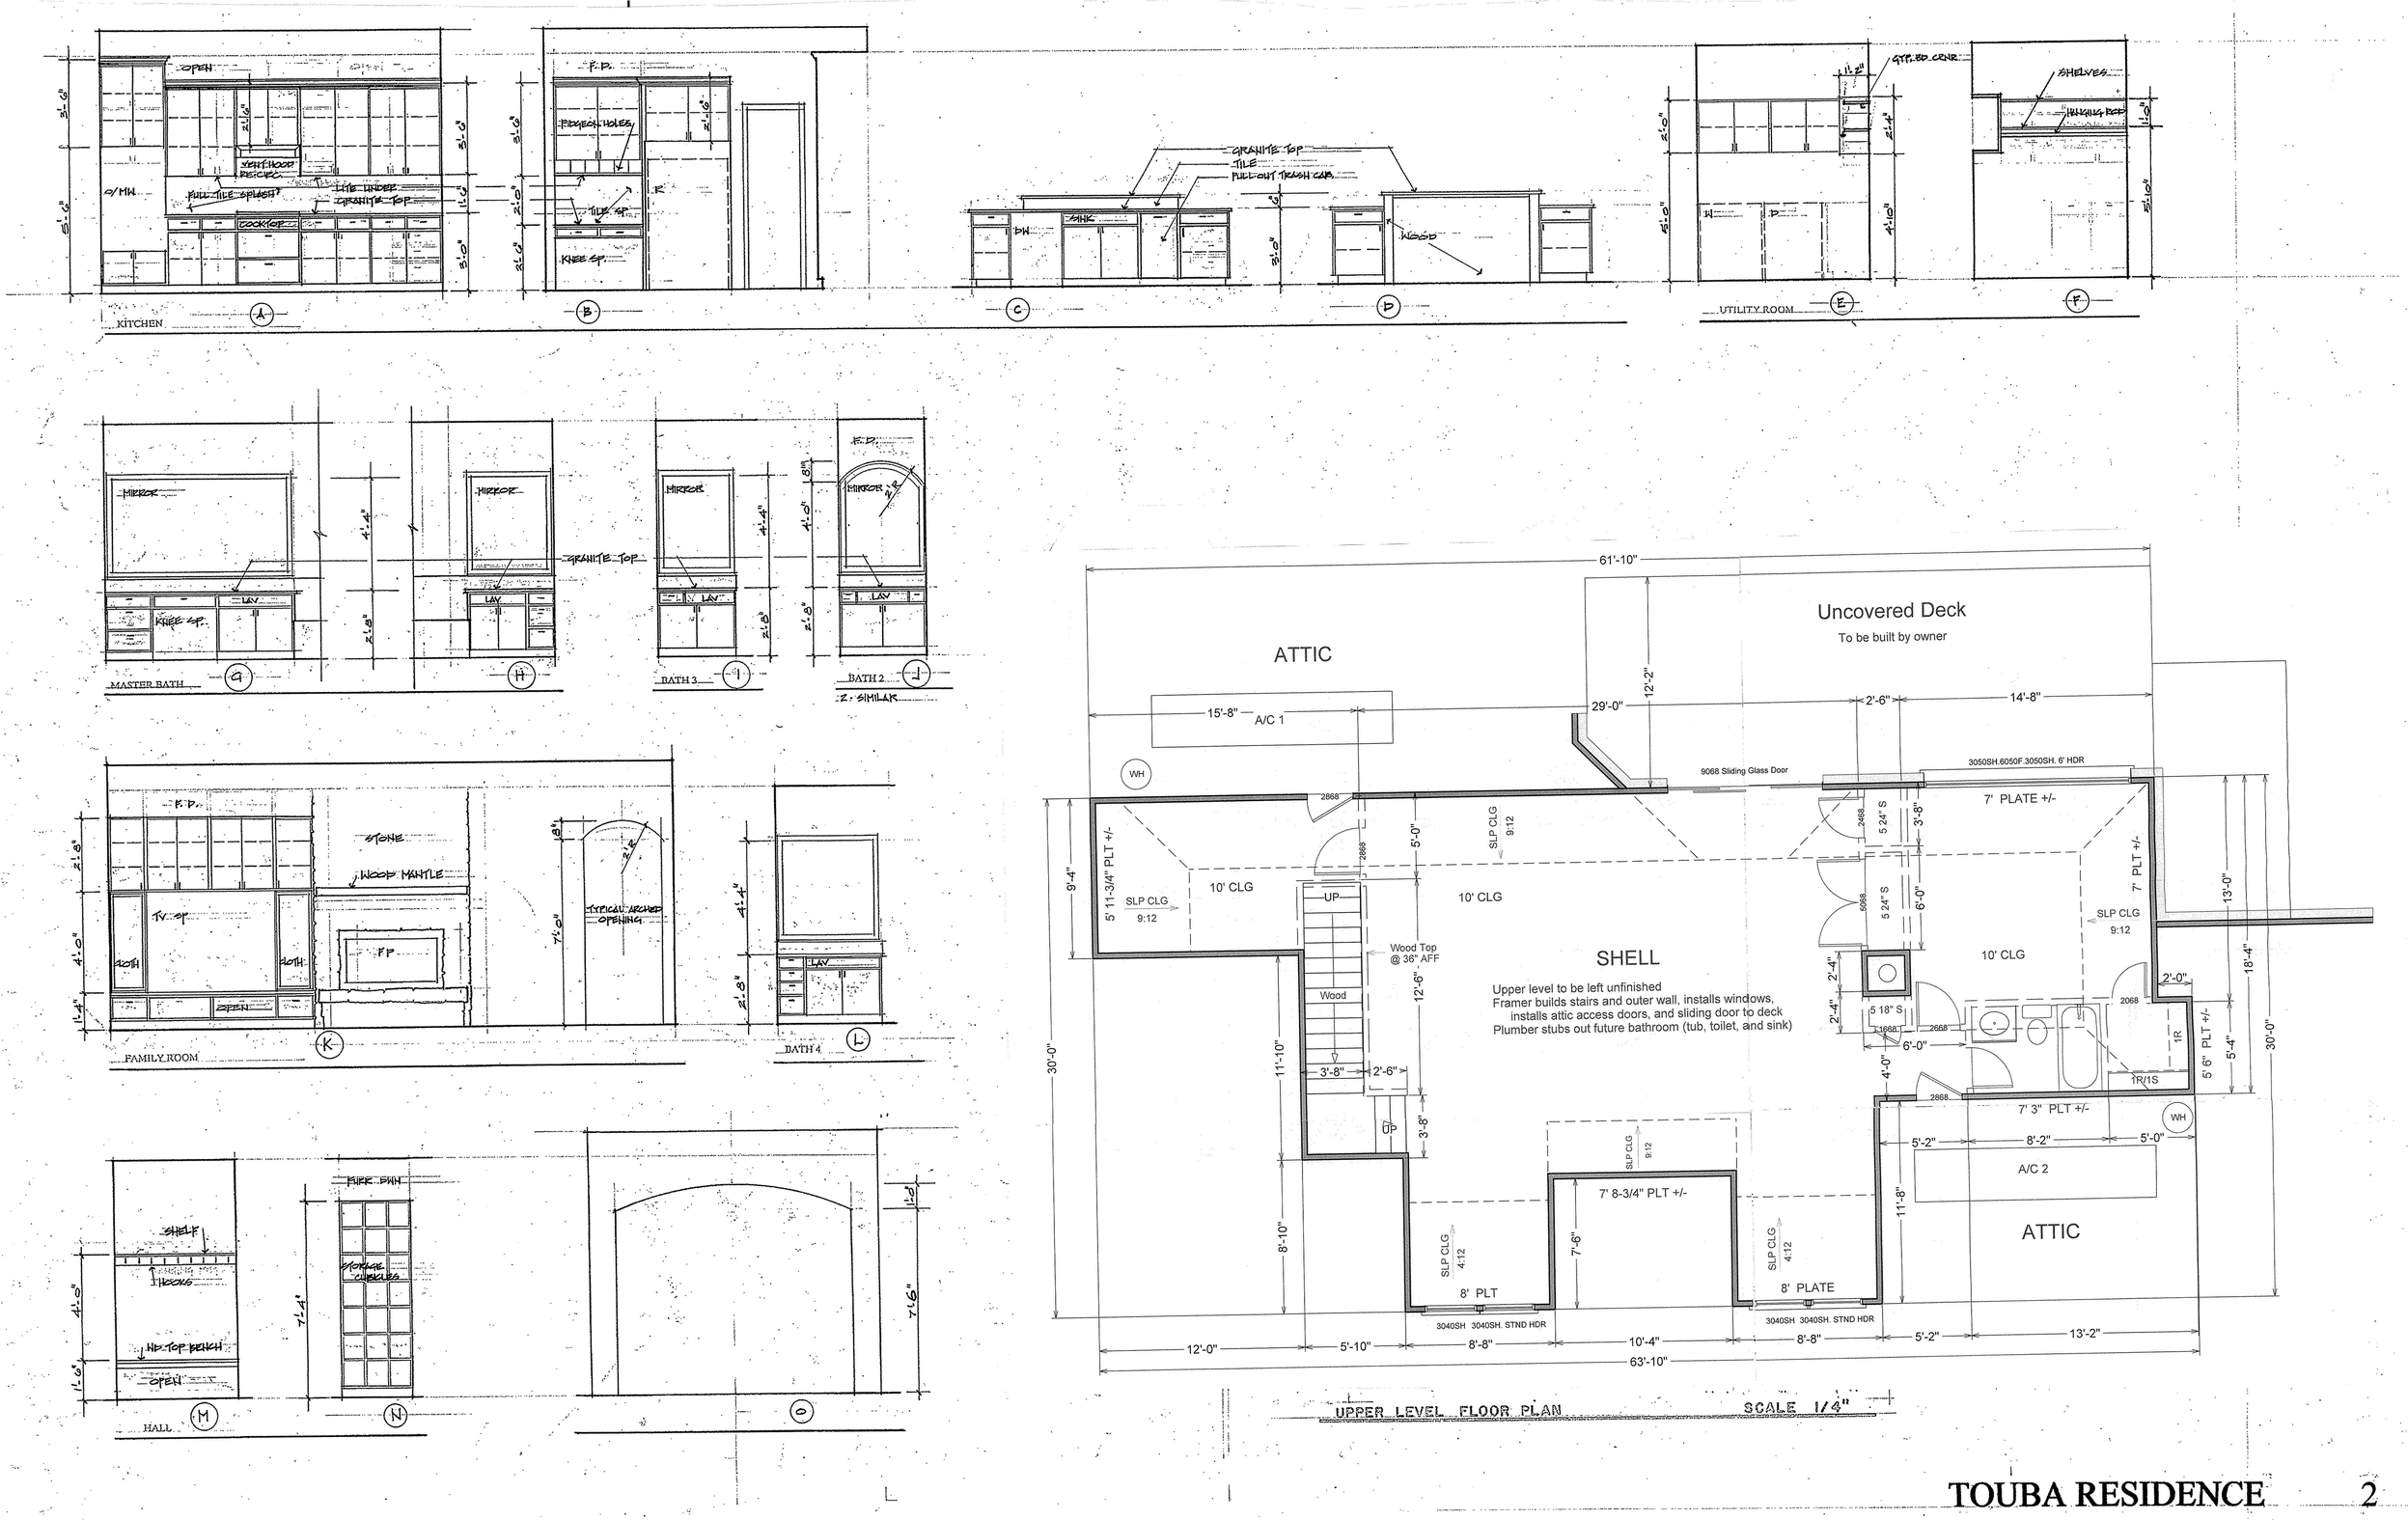

UPPER LEVEL FLOOR PLAN SCALE 1/4"

TOUBA RESIDENCE